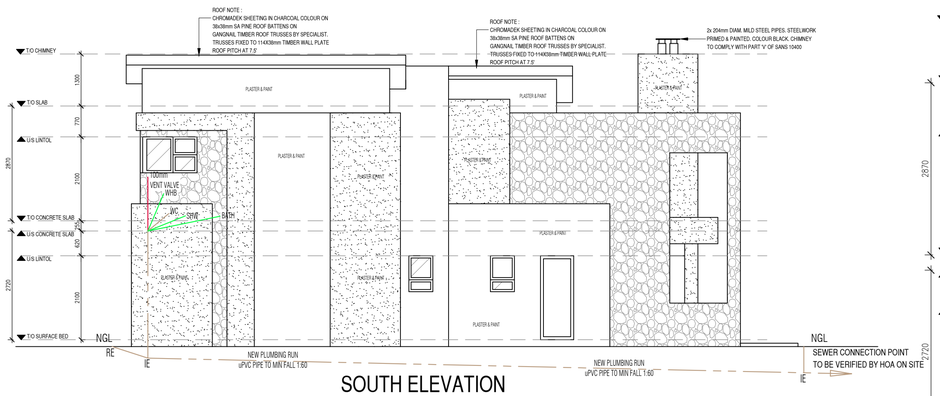

SOUTH ELEVATION

SCALE 1: 75

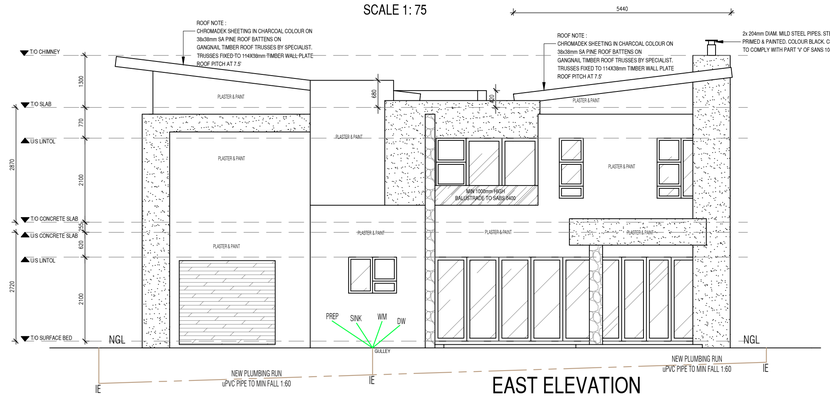

EAST ELEVATION

SCALE 1: 75

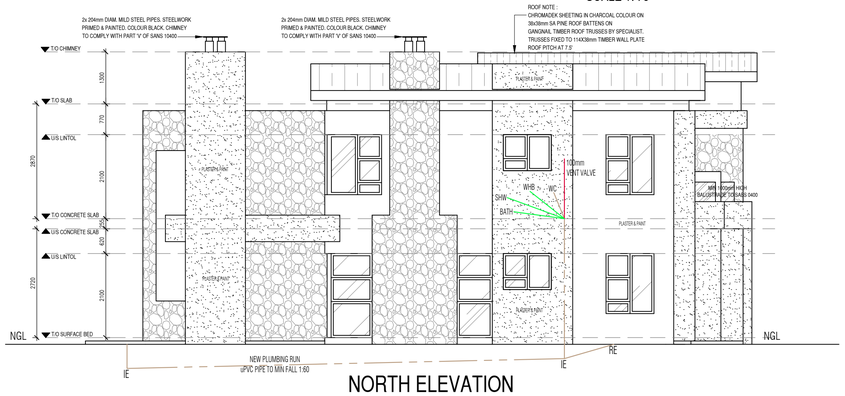

NORTH ELEVATION

SCALE 1: 75

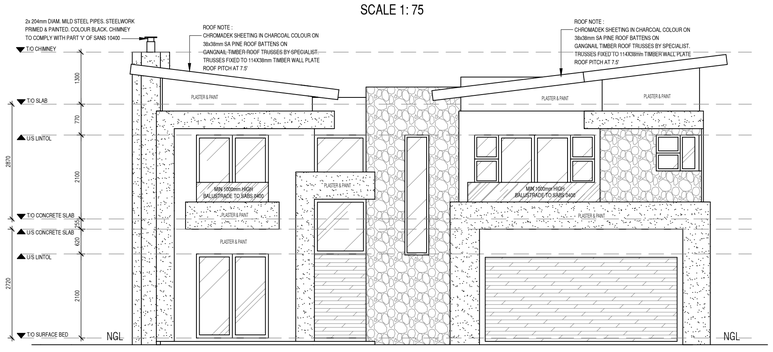

WEST ELEVATION

SCALE 1: 75

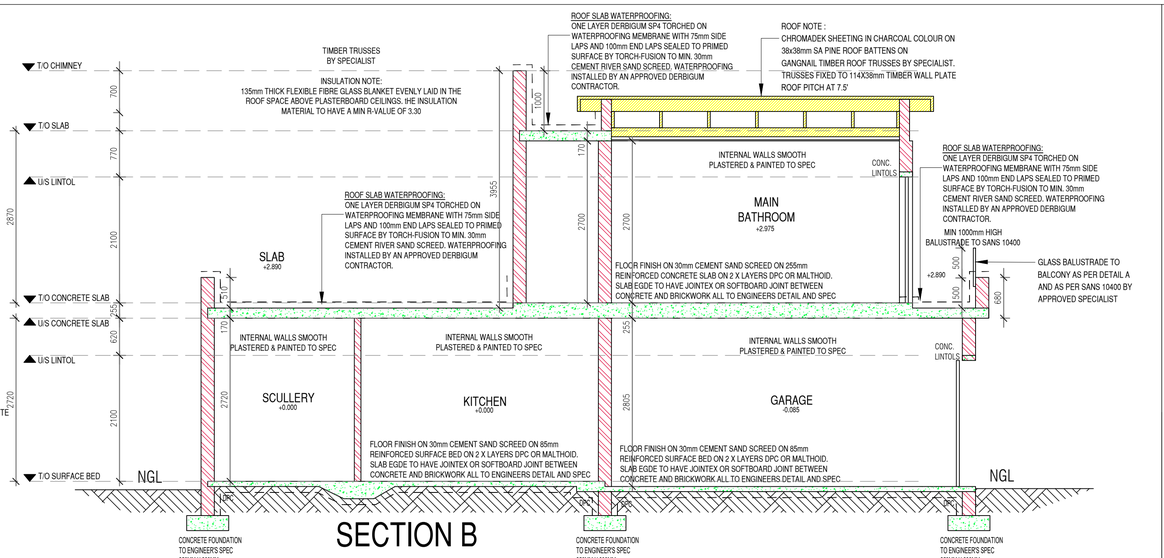

SECTION B

SCALE 1: 50

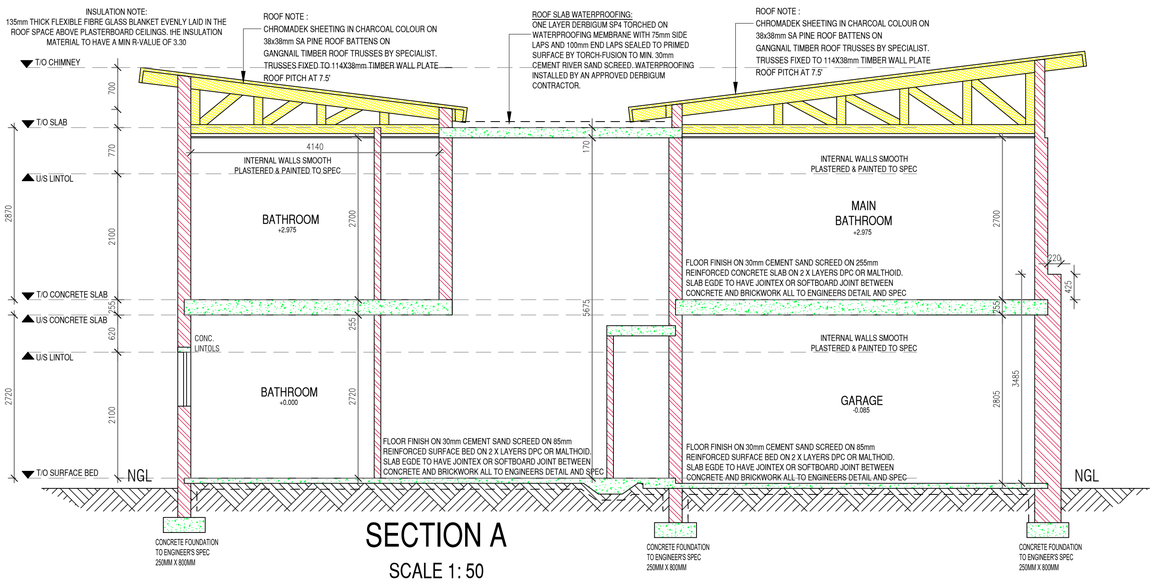

SECTION A

SCALE 1: 50

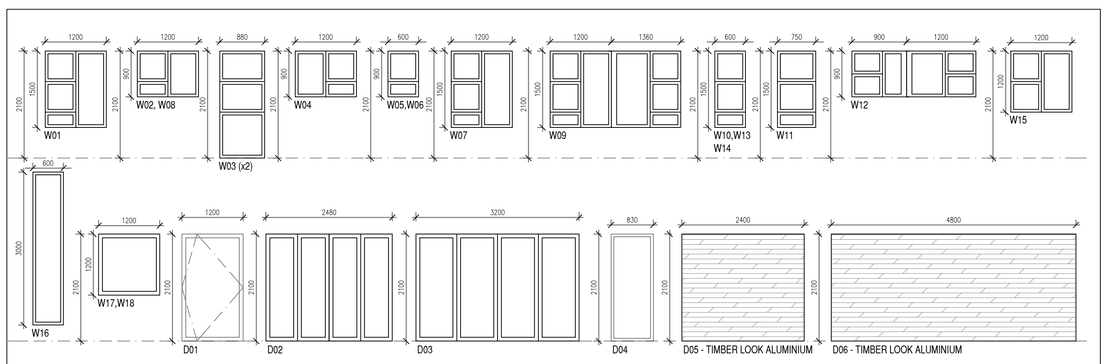

LOW ENERGY DOUBLE GLAZING AS PER MANUFACTURER
IRONMONGERY AS PER INTERIOR DESIGNER
ALUMINIUM TO BE CHARCOAL IN COLOUR
OPENING SECTIONS AS INDICATED OR AS PER SPECIALIST

WINDOW SILLS CONCRETE PRE FABRICATED
WINDOWS TO ROCK CLAD WALLS DO NOT RECEIVE SILL

DATE	REVISON DESCRIPTION	BY	NO.
15/11	ISSUED FOR CONSTRUCTION	OB	A

LOCATION PLAN:

CLIENT DETAILS:
BWS

PROJECT DESCRIPTION:
NEW HOME ON ERF 1092
PINNACLE VIEW
MELODIE EXT. 36
HARTEBEESPOORT
NORTH WEST

DATE:
NOVEMBER 2021

SCALE: AS SHOWN

DRAWN BY: OB

DRAWING NO.:
ELEVATIONS
SECTIONS
WINDOW SCHEDULE

REV. NO.: A

All contractors to check and confirm site dimensions and levels before proceeding with any work. Only figured dimensions are to be used.
Akhataka are to be notified of any discrepancies prior to manufacture and installation.
Each contractor is to guarantee the structural stability of supplied components and ascertain that the main structure is capable of supporting all the loads applied thereto.
Contractors are to ensure that materials used are of a contract nature and climatically suitable for the location of the project.
All work indicated in this drawing is to be produced by a contractor familiar with the execution of the required components.
Relevant SABS (South African Bureau of Standards) code 0400 requirements are to be maintained as a minimum. Where these standards are unavailable, the appropriate British standards are to be used.
All information on this drawing remains the copyright of LETS BUILD ARCH and may not be copied in any manner or form whatsoever without the written permission of the company.
The information contained on this drawing may only be used for the project indicated.

ADDRESS:
UNIT 50 SASHANN
VICTORIA STREET
OAKDENE
JOHANNESBURG

CONTACT:
OLIVER BURGER
+27 82 532 9831
ARCH@VODAMAIL.CO.ZA